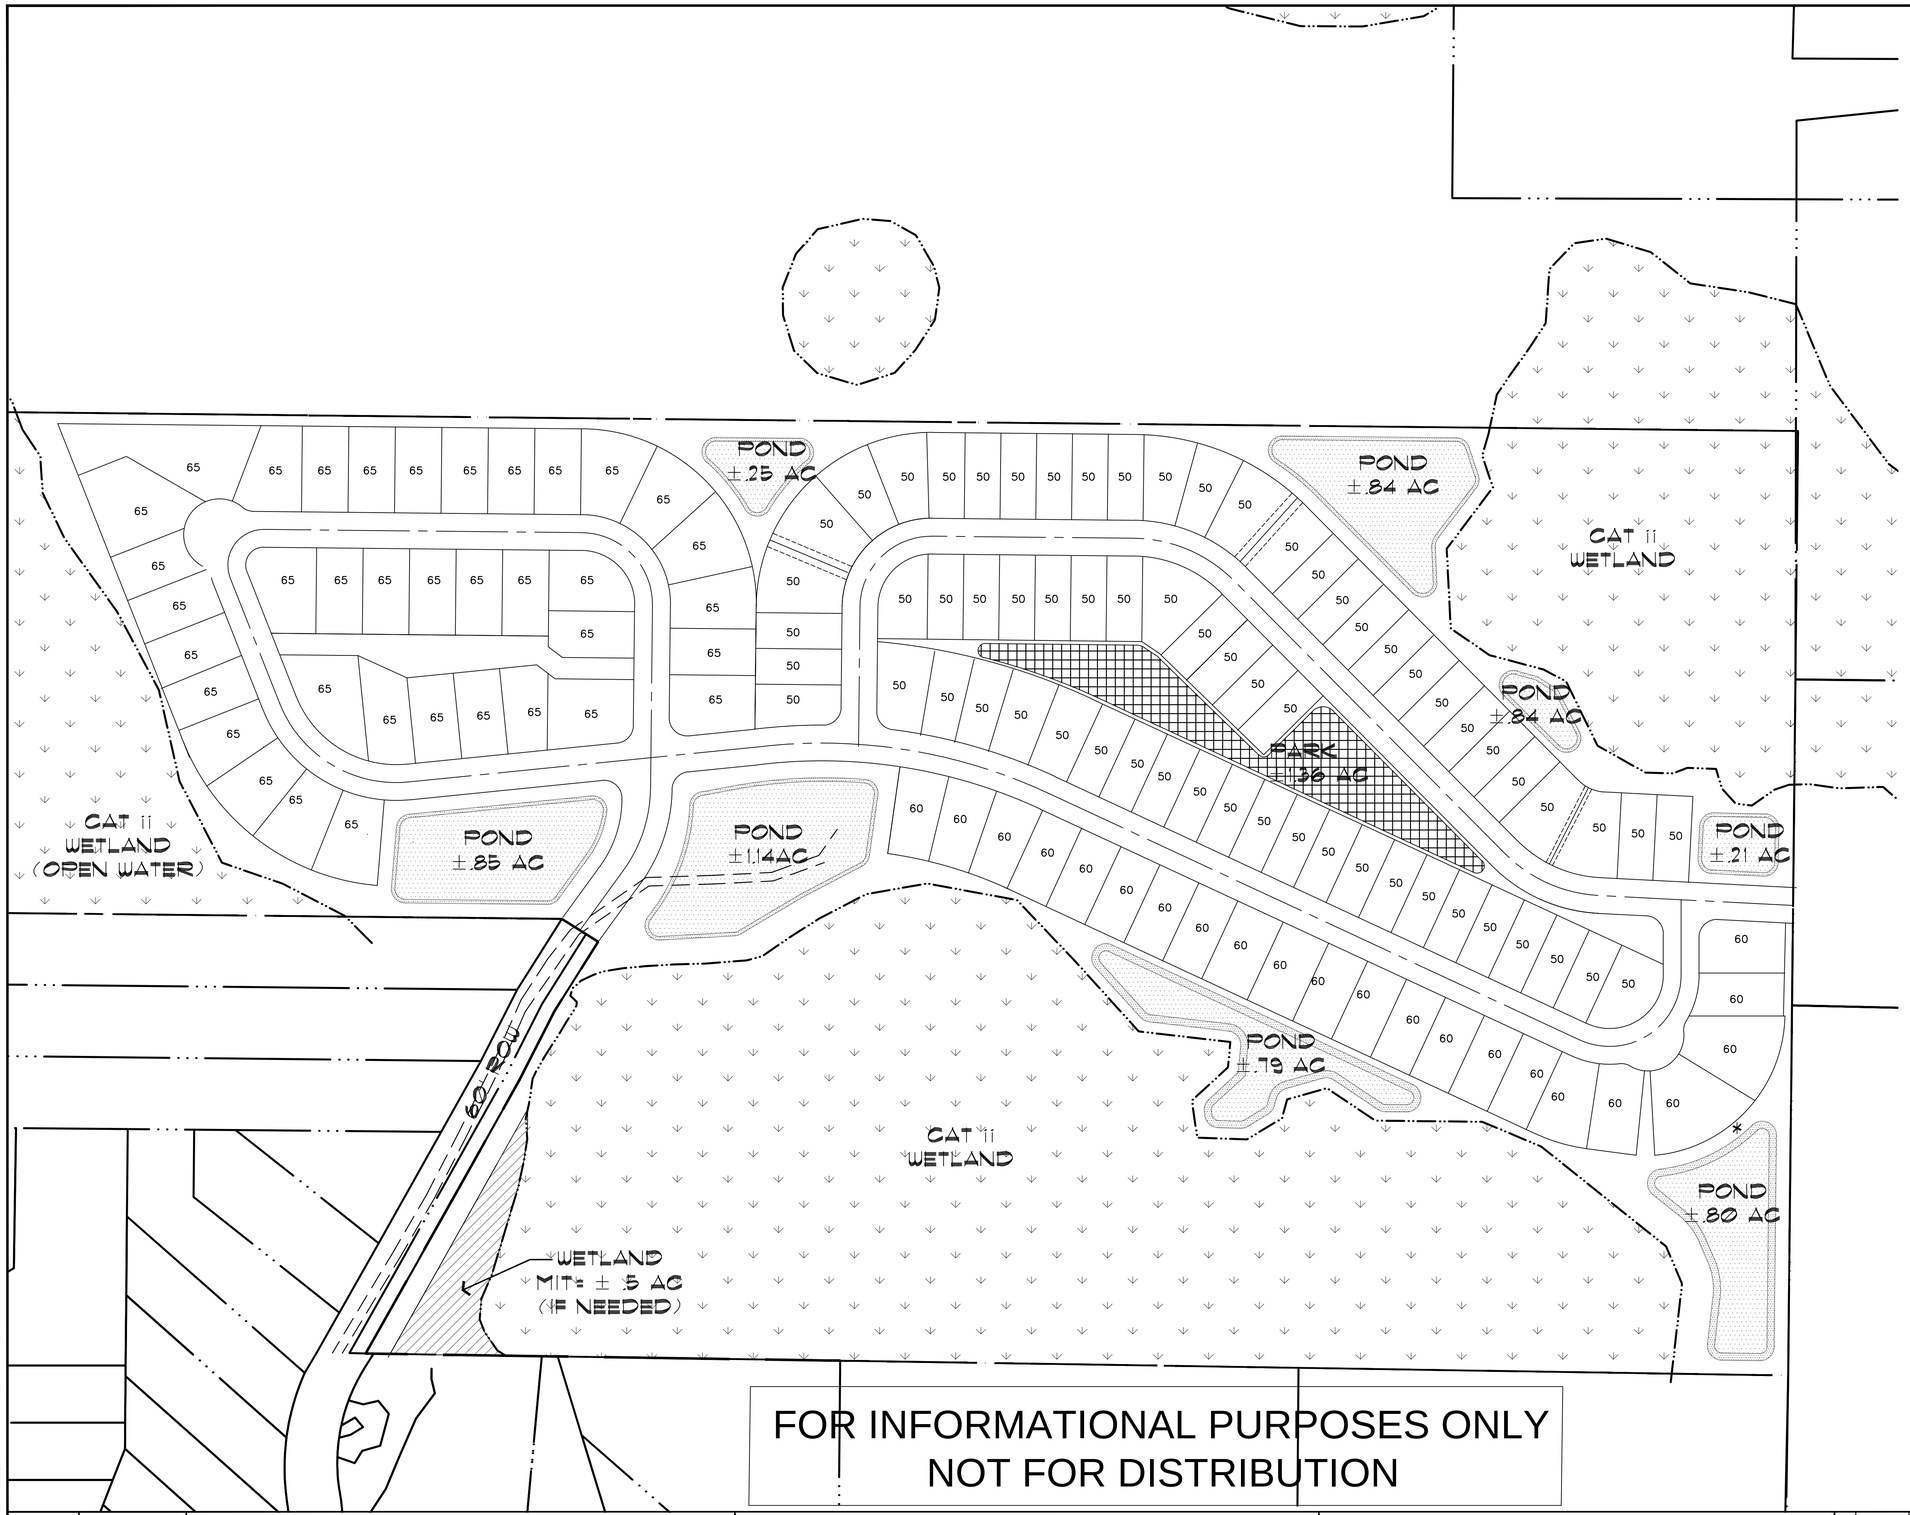

SITE DATA:

TOTAL SITE: =68.39 AC

50' LOTS - ± 64 SHOWN
60' LOTS - ± 22 SHOWN
65' LOTS - ± 37 SHOWN
TOTAL LOTS: = ± 123

PARK = ± 1.36 AC
PONDS = ± 5.03 AC

FOR INFORMATIONAL PURPOSES ONLY
NOT FOR DISTRIBUTION

K:\Edwards Property Pasco\concept plan.dwg - Dec 06, 2013 @ 2:06pm - rhought

DESIGNED
DRAWN
CHECKED
Q.C.

THE SIGNATURE OF THE QUALITY CONTROL OFFICER IN THIS SPACE INDICATES THAT ALL REQUIRED PERMITS HAVE BEEN OBTAINED AND THAT CONSTRUCTION IS AUTHORIZED TO COMMENCE.

FLORIDA DESIGN CONSULTANTS, INC.
ENGINEERS, ENVIRONMENTALISTS, SURVEYORS & PLANNERS
3030 Starkey Blvd, New Port Richey FL 34655
Tel. (727) 849-7588 - Fax. (727) 848-3648
E.B. No. 7421

PREPARED FOR:
SOUTHERN CRAFTED HOMES

SHEET DESCRIPTION:
EDWARDS TRACT
CONCEPT PLAN

NO.	DATE	REVISIONS	APP'D BY

JOB NO.
EPN
F.B. & PG.
DATE:
SHT. OF

©Copyright 2013 Florida Design Consultants, Inc. Drawings and concepts may not be used or reproduced without written permission.