Plot date and time:	Sheet Title:	Job Number:	CAD file name:	Sheet #:	SP #:	File Number:

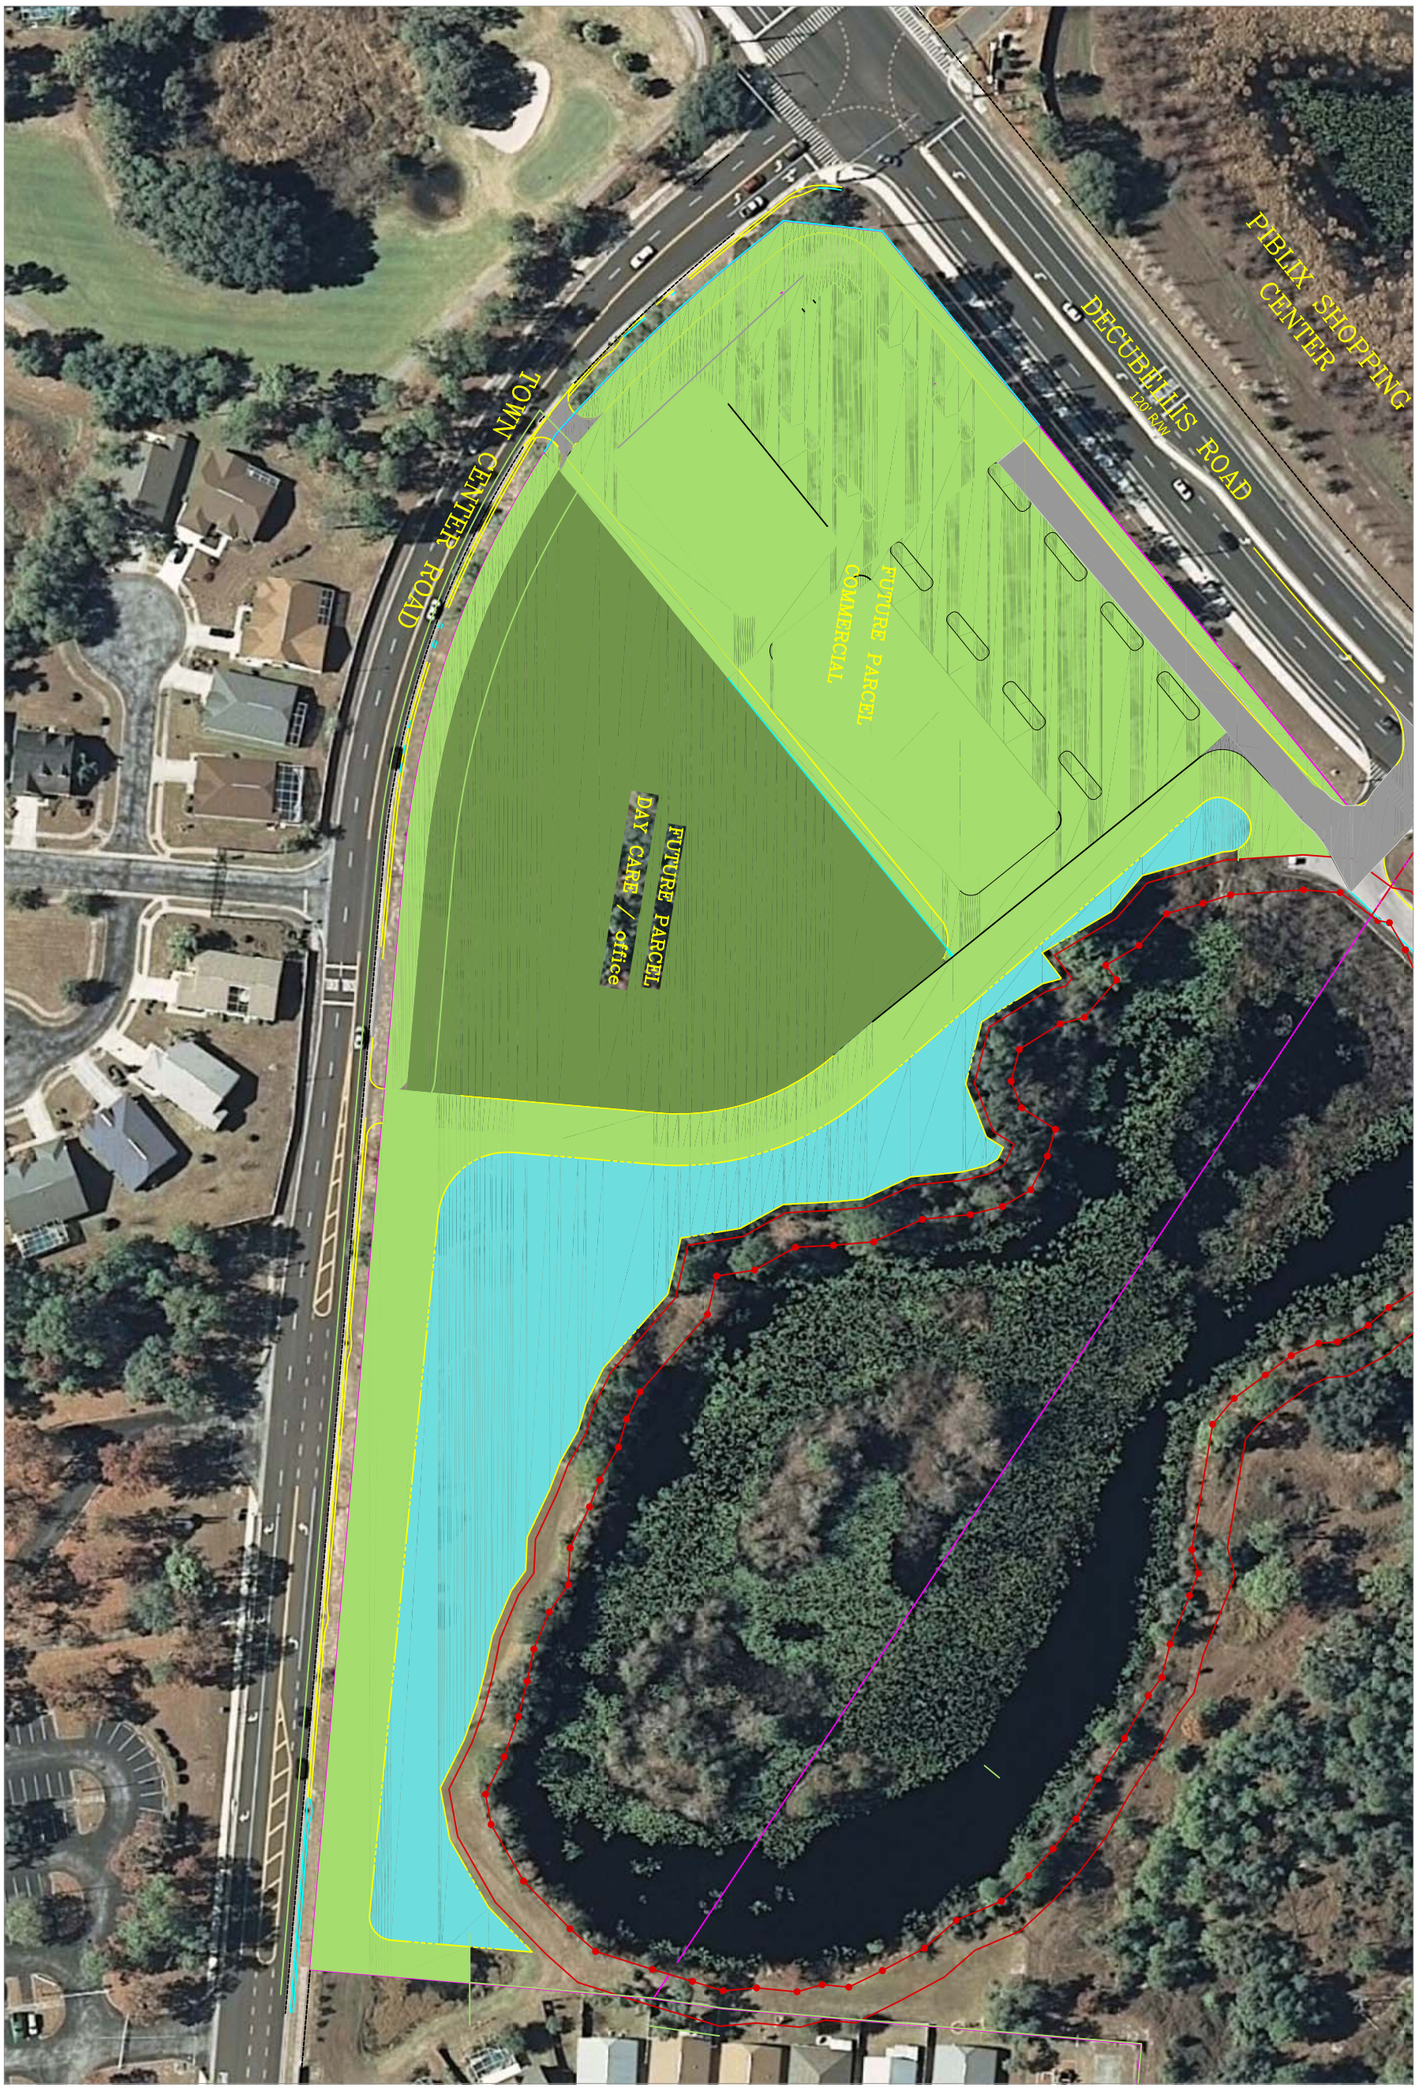

DRAWING NAME

FOR

PROJECT NAME

LOCATED IN

SECTION A, TOWNSHIP B SOUTH, RANGE C EAST
MANATEE COUNTY, FLORIDA

SHEET _____

REVISIONS

1 _____
2 _____
3 _____
4 _____
5 _____
6 _____
7 _____