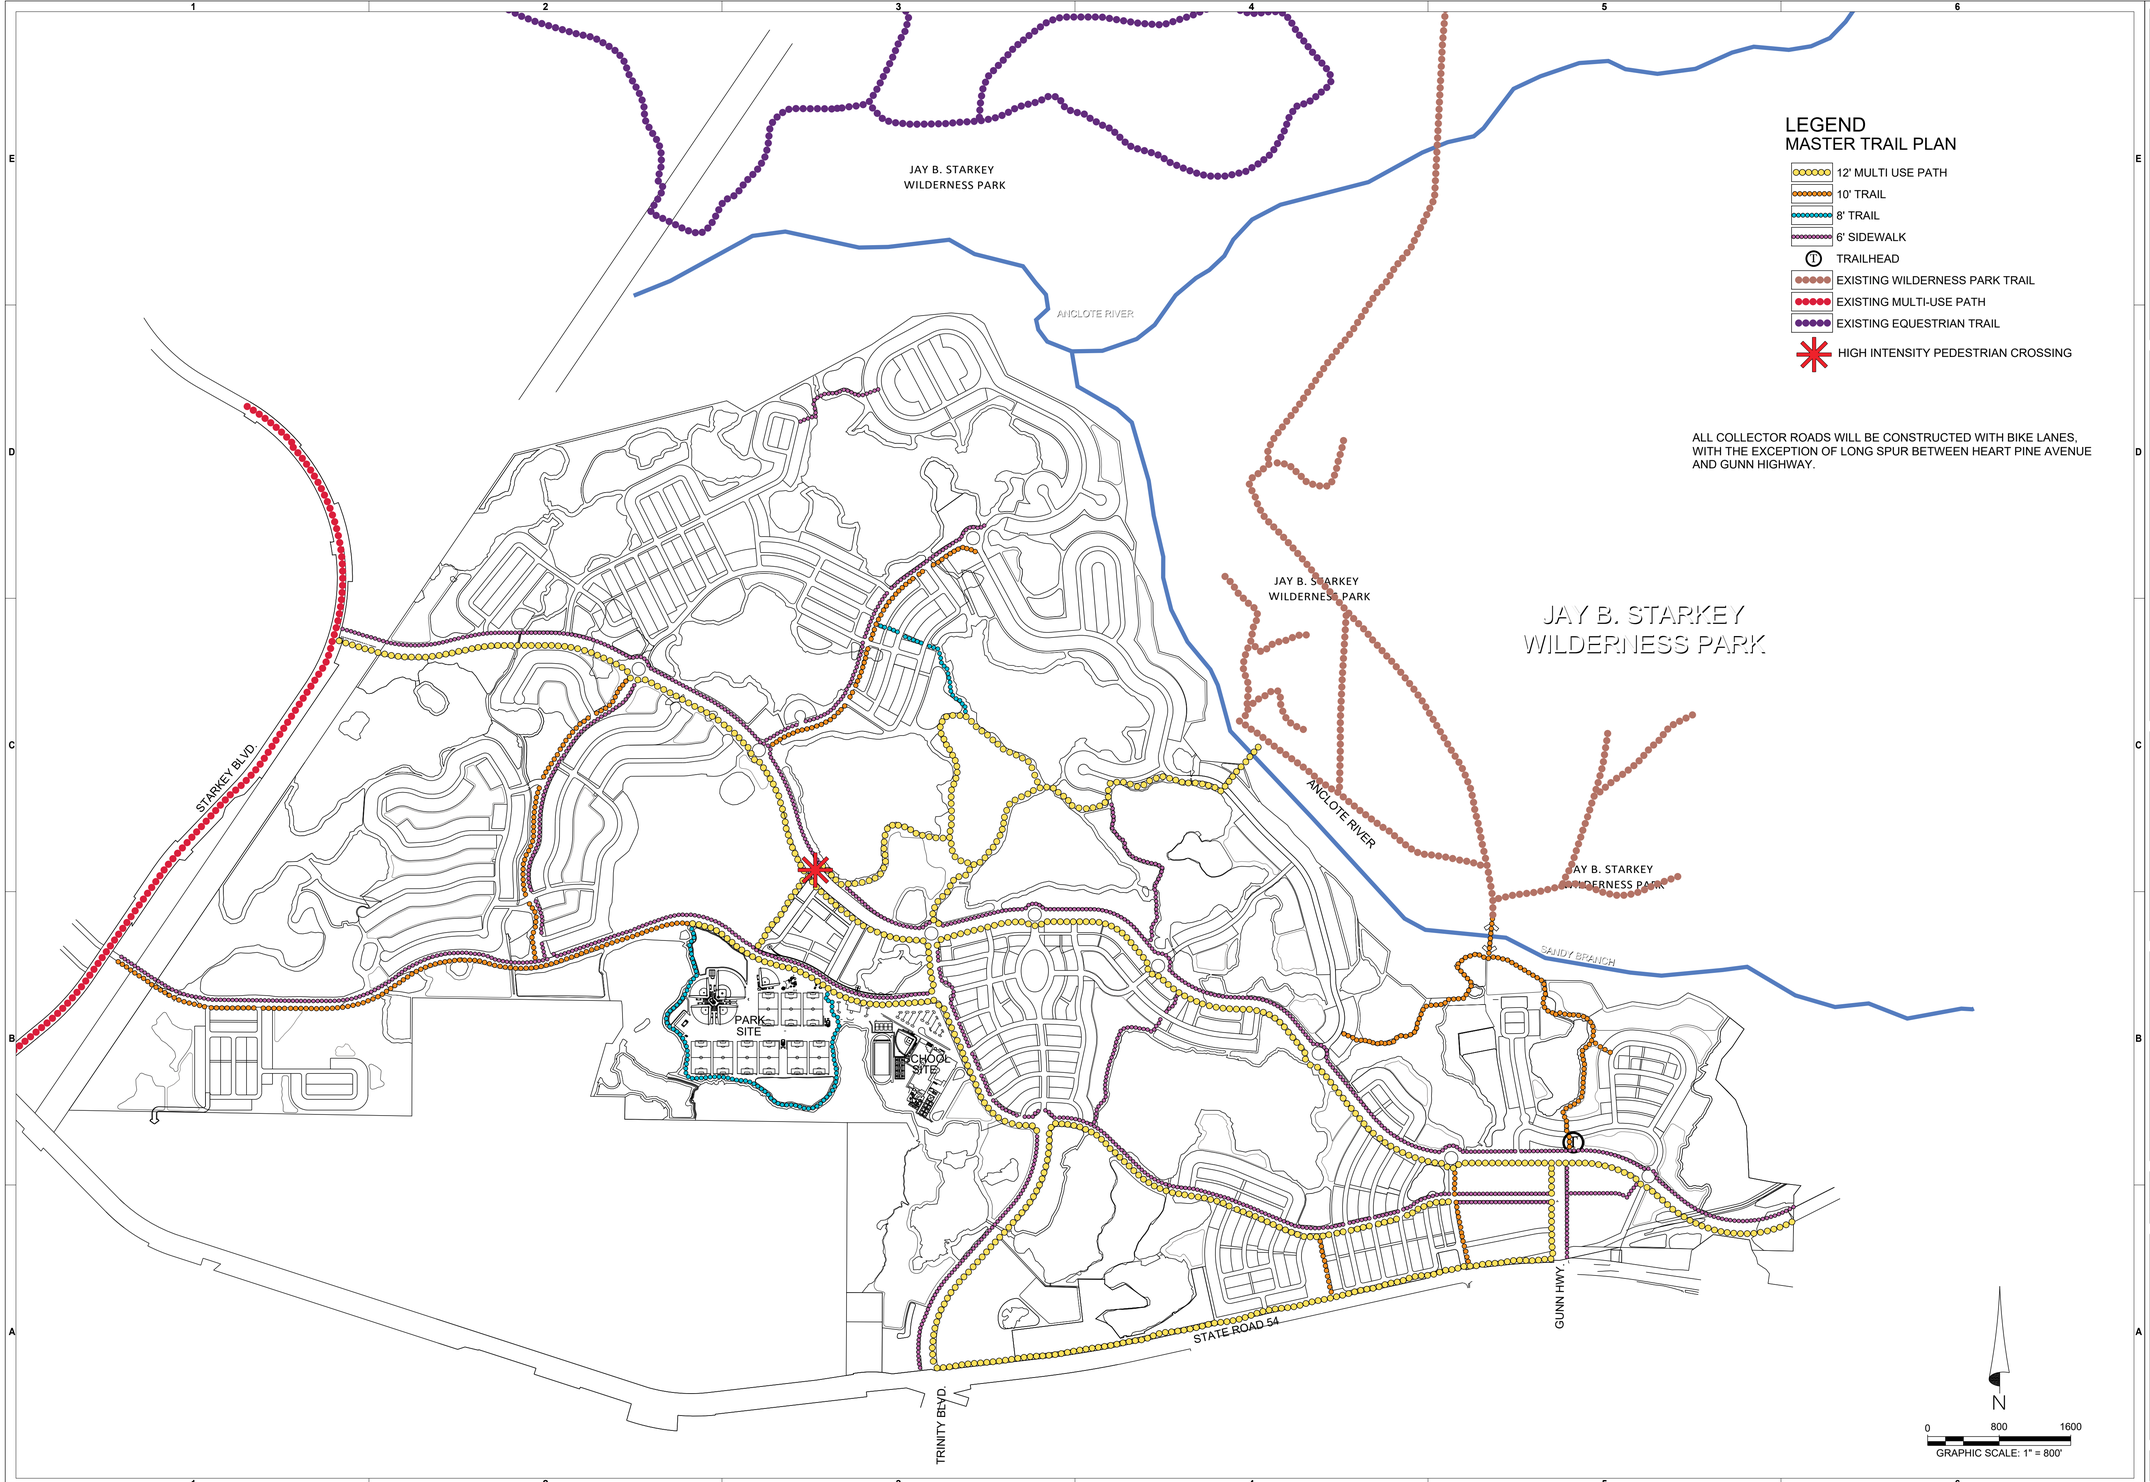

HEIDT DESIGN

Civil Engineering • Planning & GIS
Transportation Engineering
Ecological Services • Landscape Architecture

Engineering Business Certificate of Authorization No. 28782
Landscape Architecture Certificate of Authorization No. LC26000405

5806-B Breckenridge Pkwy.
Tampa, Florida 33610
Office: 813-253-5311
Fax: 813-464-7629
www.HeidtDesign.com

STARKEY RANCH

BICYCLE AND PEDESTRIAN MASTER PLAN

PREPARED FOR: WS-TSR,LLC. (WHEELOCK STREET CAPITAL)

DATE	DESCRIPTION
7	09/06/2016 MAJOR MODIFICATION
2	06/24/2014 UPDATE PLAN, ADJUST PATH WIDTHS
1	10/10/2013 REVISED PER COUNTY COMMENTS

PROJECT NO:	TSR SR 1112
REGIONAL TRAIL PLAN 7-27-16	
DESIGN BY:	DPD
DRAWN BY:	DPD

FLORIDA PROFESSIONAL ENGINEER

GARY D. MILLER, P.E.
DATE:
REGISTRATION NO. 52717

C-200

R:\STARKEY RANCH\MASTER PLAN\WORKING FILES\CURRENT DRAWINGS\MP\ROADWAY & TRAIL MASTER PLAN\REGIONAL TRAIL PLAN 7-27-16.DWG-OVERALL ---- ANNA RASIAK

© COPYRIGHT 2012, HEIDT DESIGN, LLC. ALL RIGHTS RESERVED. NO DOCUMENTATION (INCLUDING BUT NOT LIMITED TO DRAWINGS OR EXHIBITS) MAY BE COPIED, REPRODUCED, OR DISTRIBUTED UNLESS SPECIFIC WRITTEN PERMISSION IS BEEN OBTAINED FROM HEIDT DESIGN, LLC. IN ADVANCE. CONSENT IS HEREBY GRANTED SPECIFICALLY TO GOVERNMENTAL AGENCIES TO REPRODUCE THIS DOCUMENTATION IN COMPLIANCE WITH F.S. CHAPTER 119.