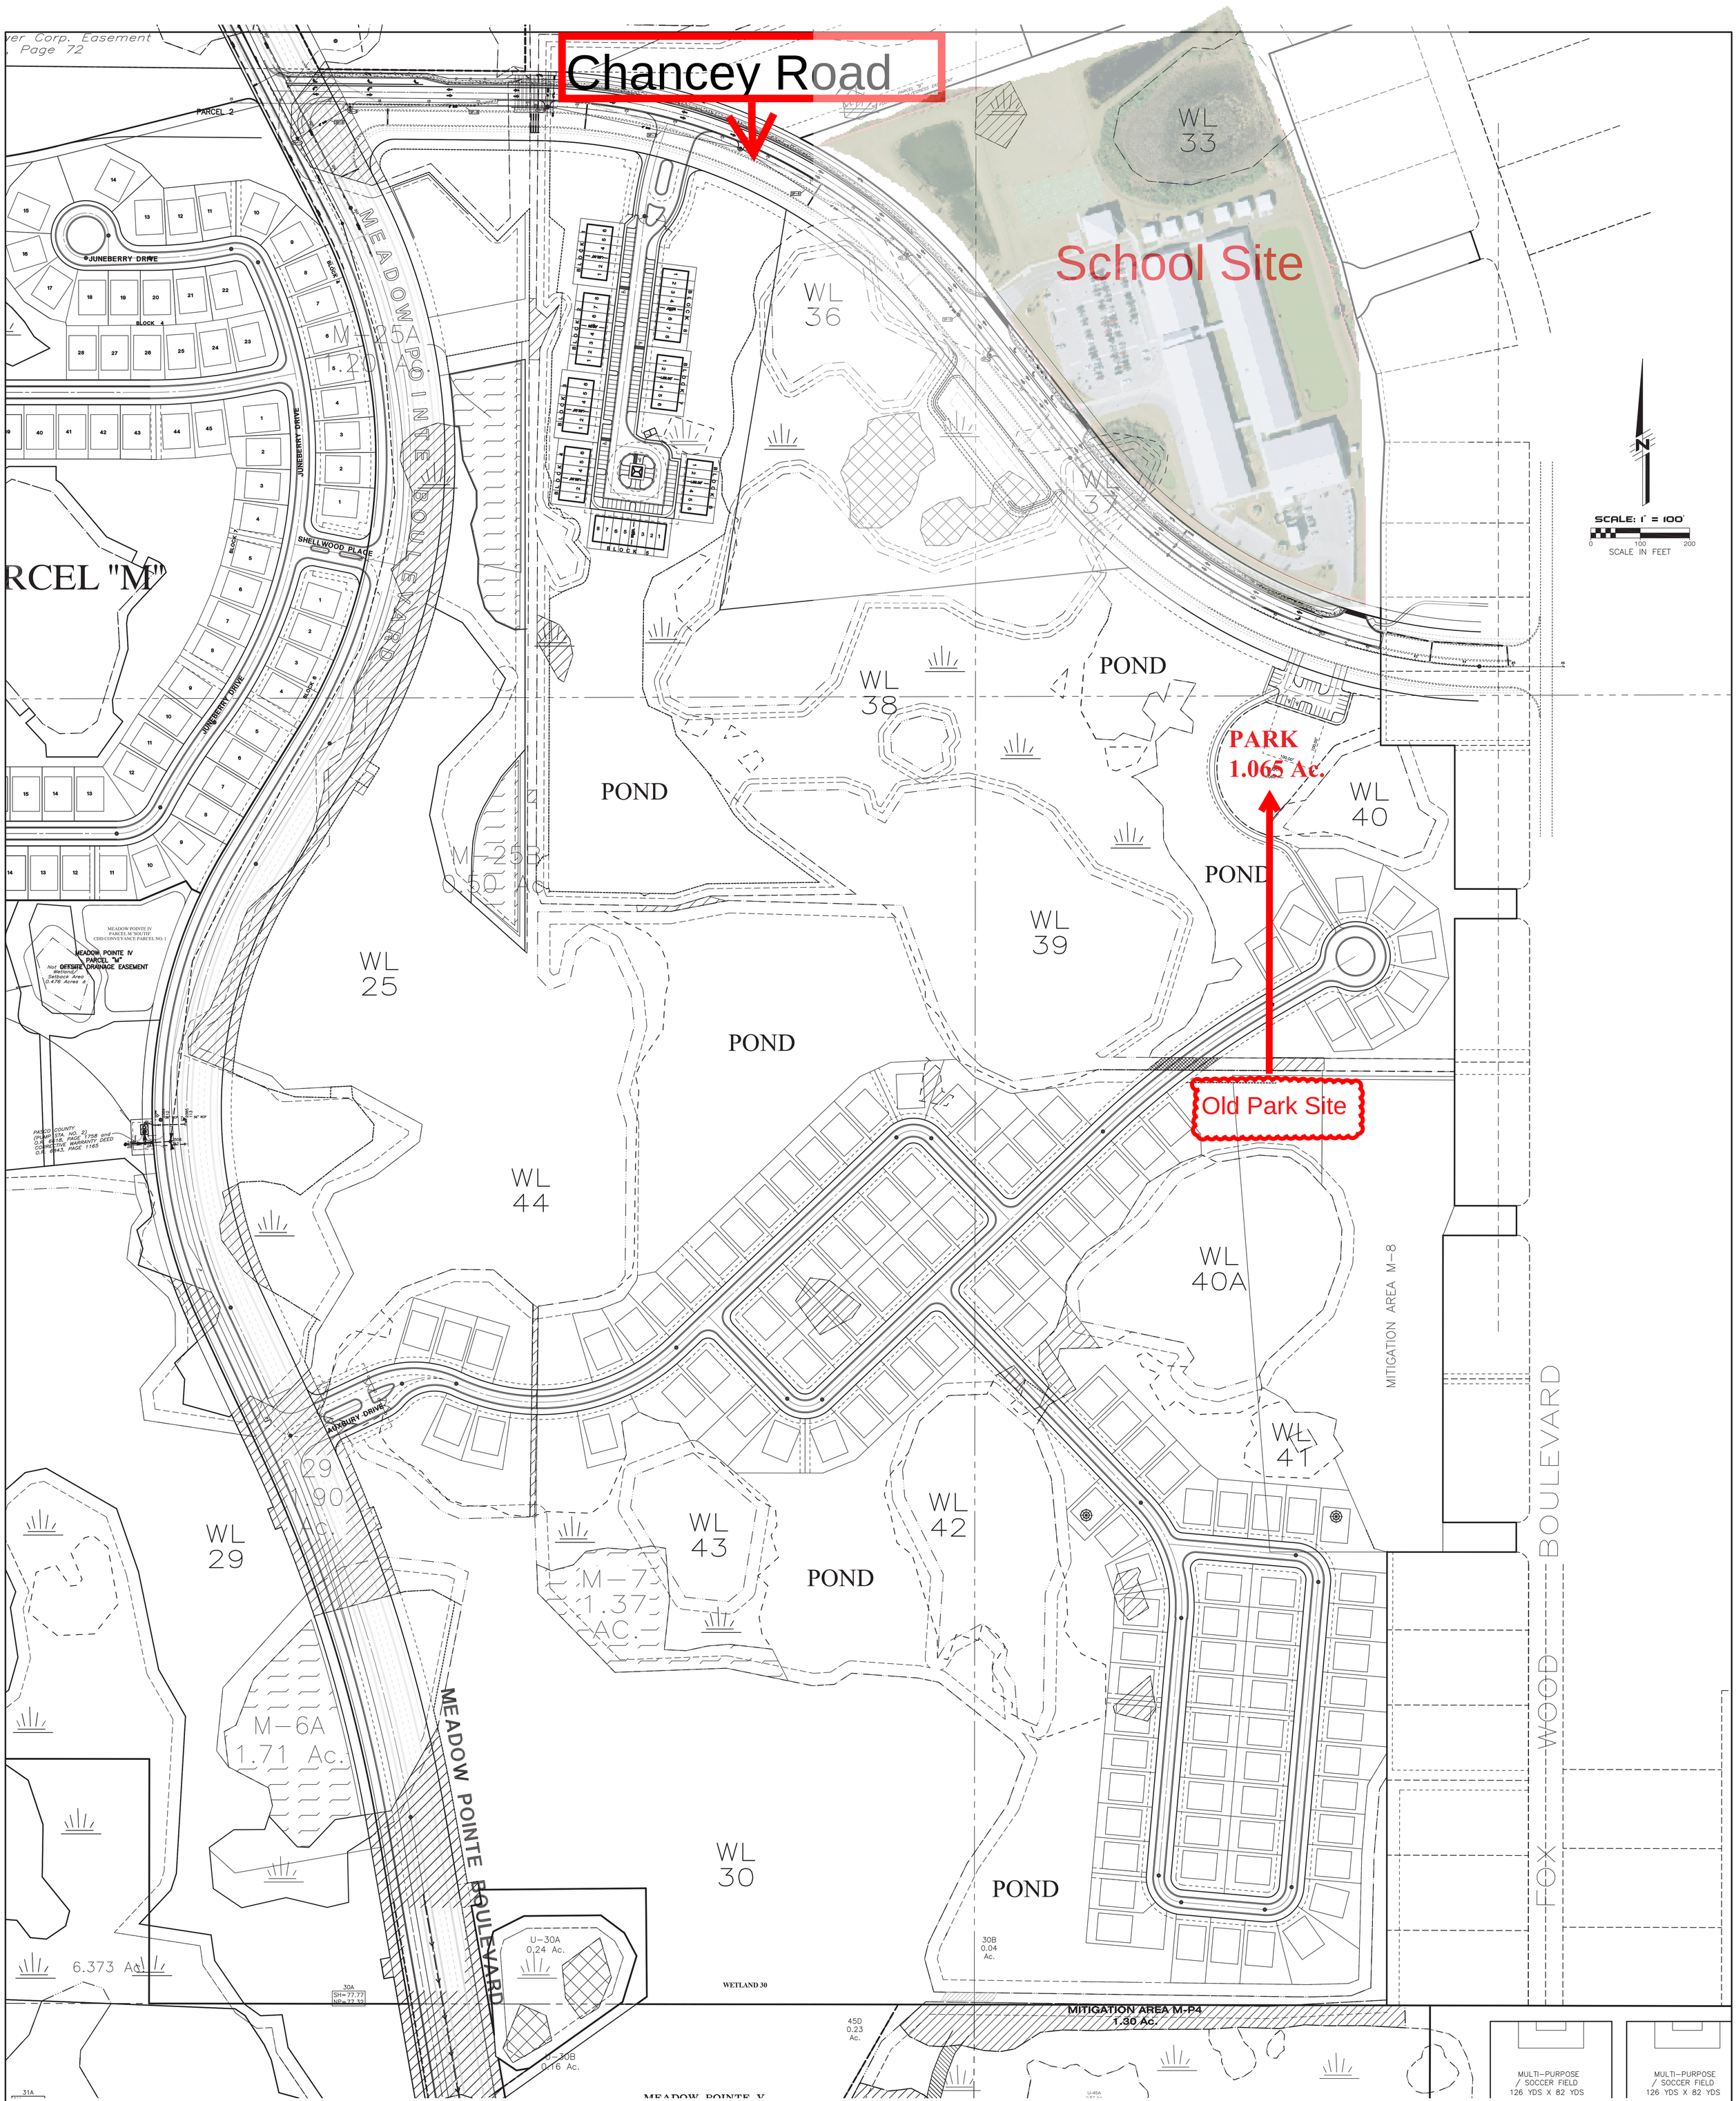

CONCEPTUAL PLAN

PREPARED BY:
AMERRITT, INC.
LAND SURVEYING AND MAPPING
Certificate of Authorization Number LB 7778
1213 E. 6th Avenue
Tampa, FL 33605
PHONE (813) 221-5200