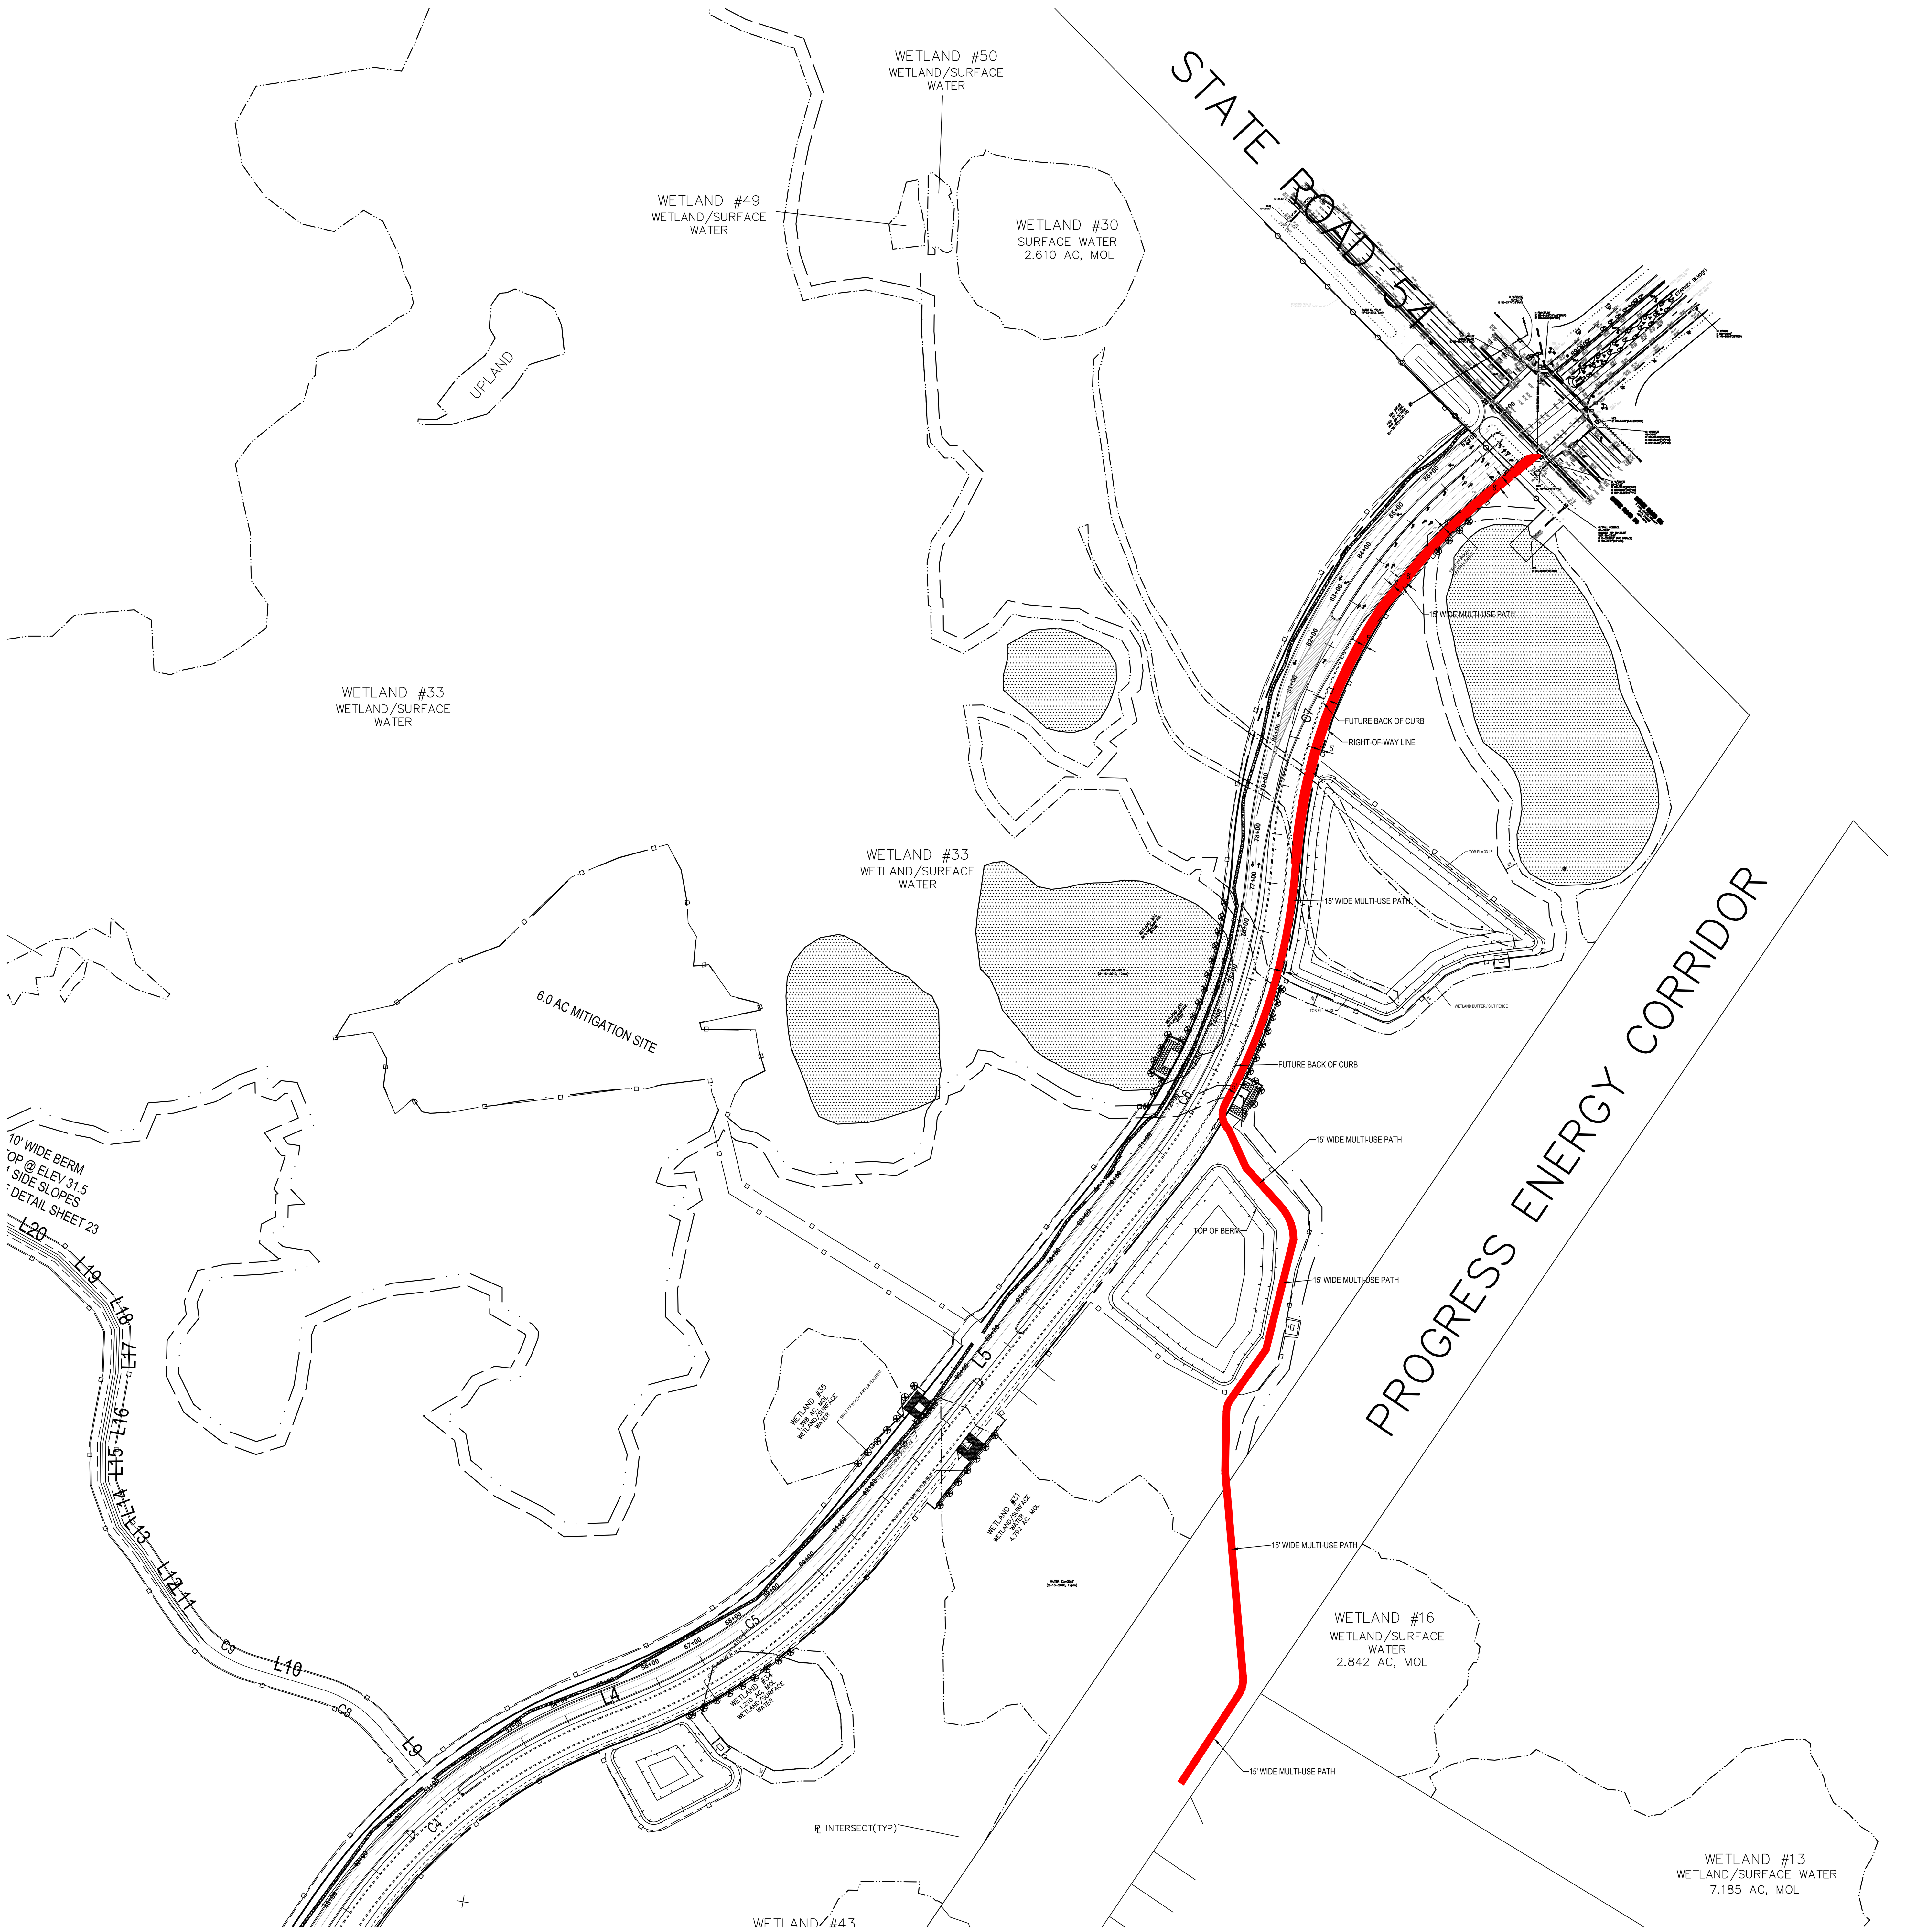

MULTI-USE PATH EXHIBIT

MITCHELL BOULEVARD EXTENSION
PASCO COUNTY, FLORIDA

DRAWING INVALID UNLESS SIGNED, DATED & SEALED BY REGISTERED PROFESSIONAL

JAIME P. GIRARDI, P.E. # 59332

REGENCY Design & Engineering, Inc.

9400 RIVER CROSSING BOULEVARD, SUITE 104 NEW PORT RICHEY, FLORIDA 34655
727-375-1155 EXT. 4 – FAX 727-375-1156
CERTIFICATE OF AUTHORIZATION NO. 28366

REUSE OF DOCUMENT

THIS DOCUMENT, COMPRISED OF THE INCORPORATED IDEAS AND DESIGNS AS AN INSTRUMENT OF PROFESSIONAL SERVICE, IS THE PROPERTY OF REGENCY DESIGN & ENGINEERING AND IS NOT TO BE USED, IN WHOLE OR IN PART FOR ANY OTHER PURPOSE WITHOUT THE WRITTEN AUTHORIZATION OF REGENCY DESIGN & ENGINEERING.

DATE	REV. BY	REV.NO.	REVISION
		1	COUNTY COMMENTS RAI 3-15-13

SHEET
1
OF SHEET

JOB NO.